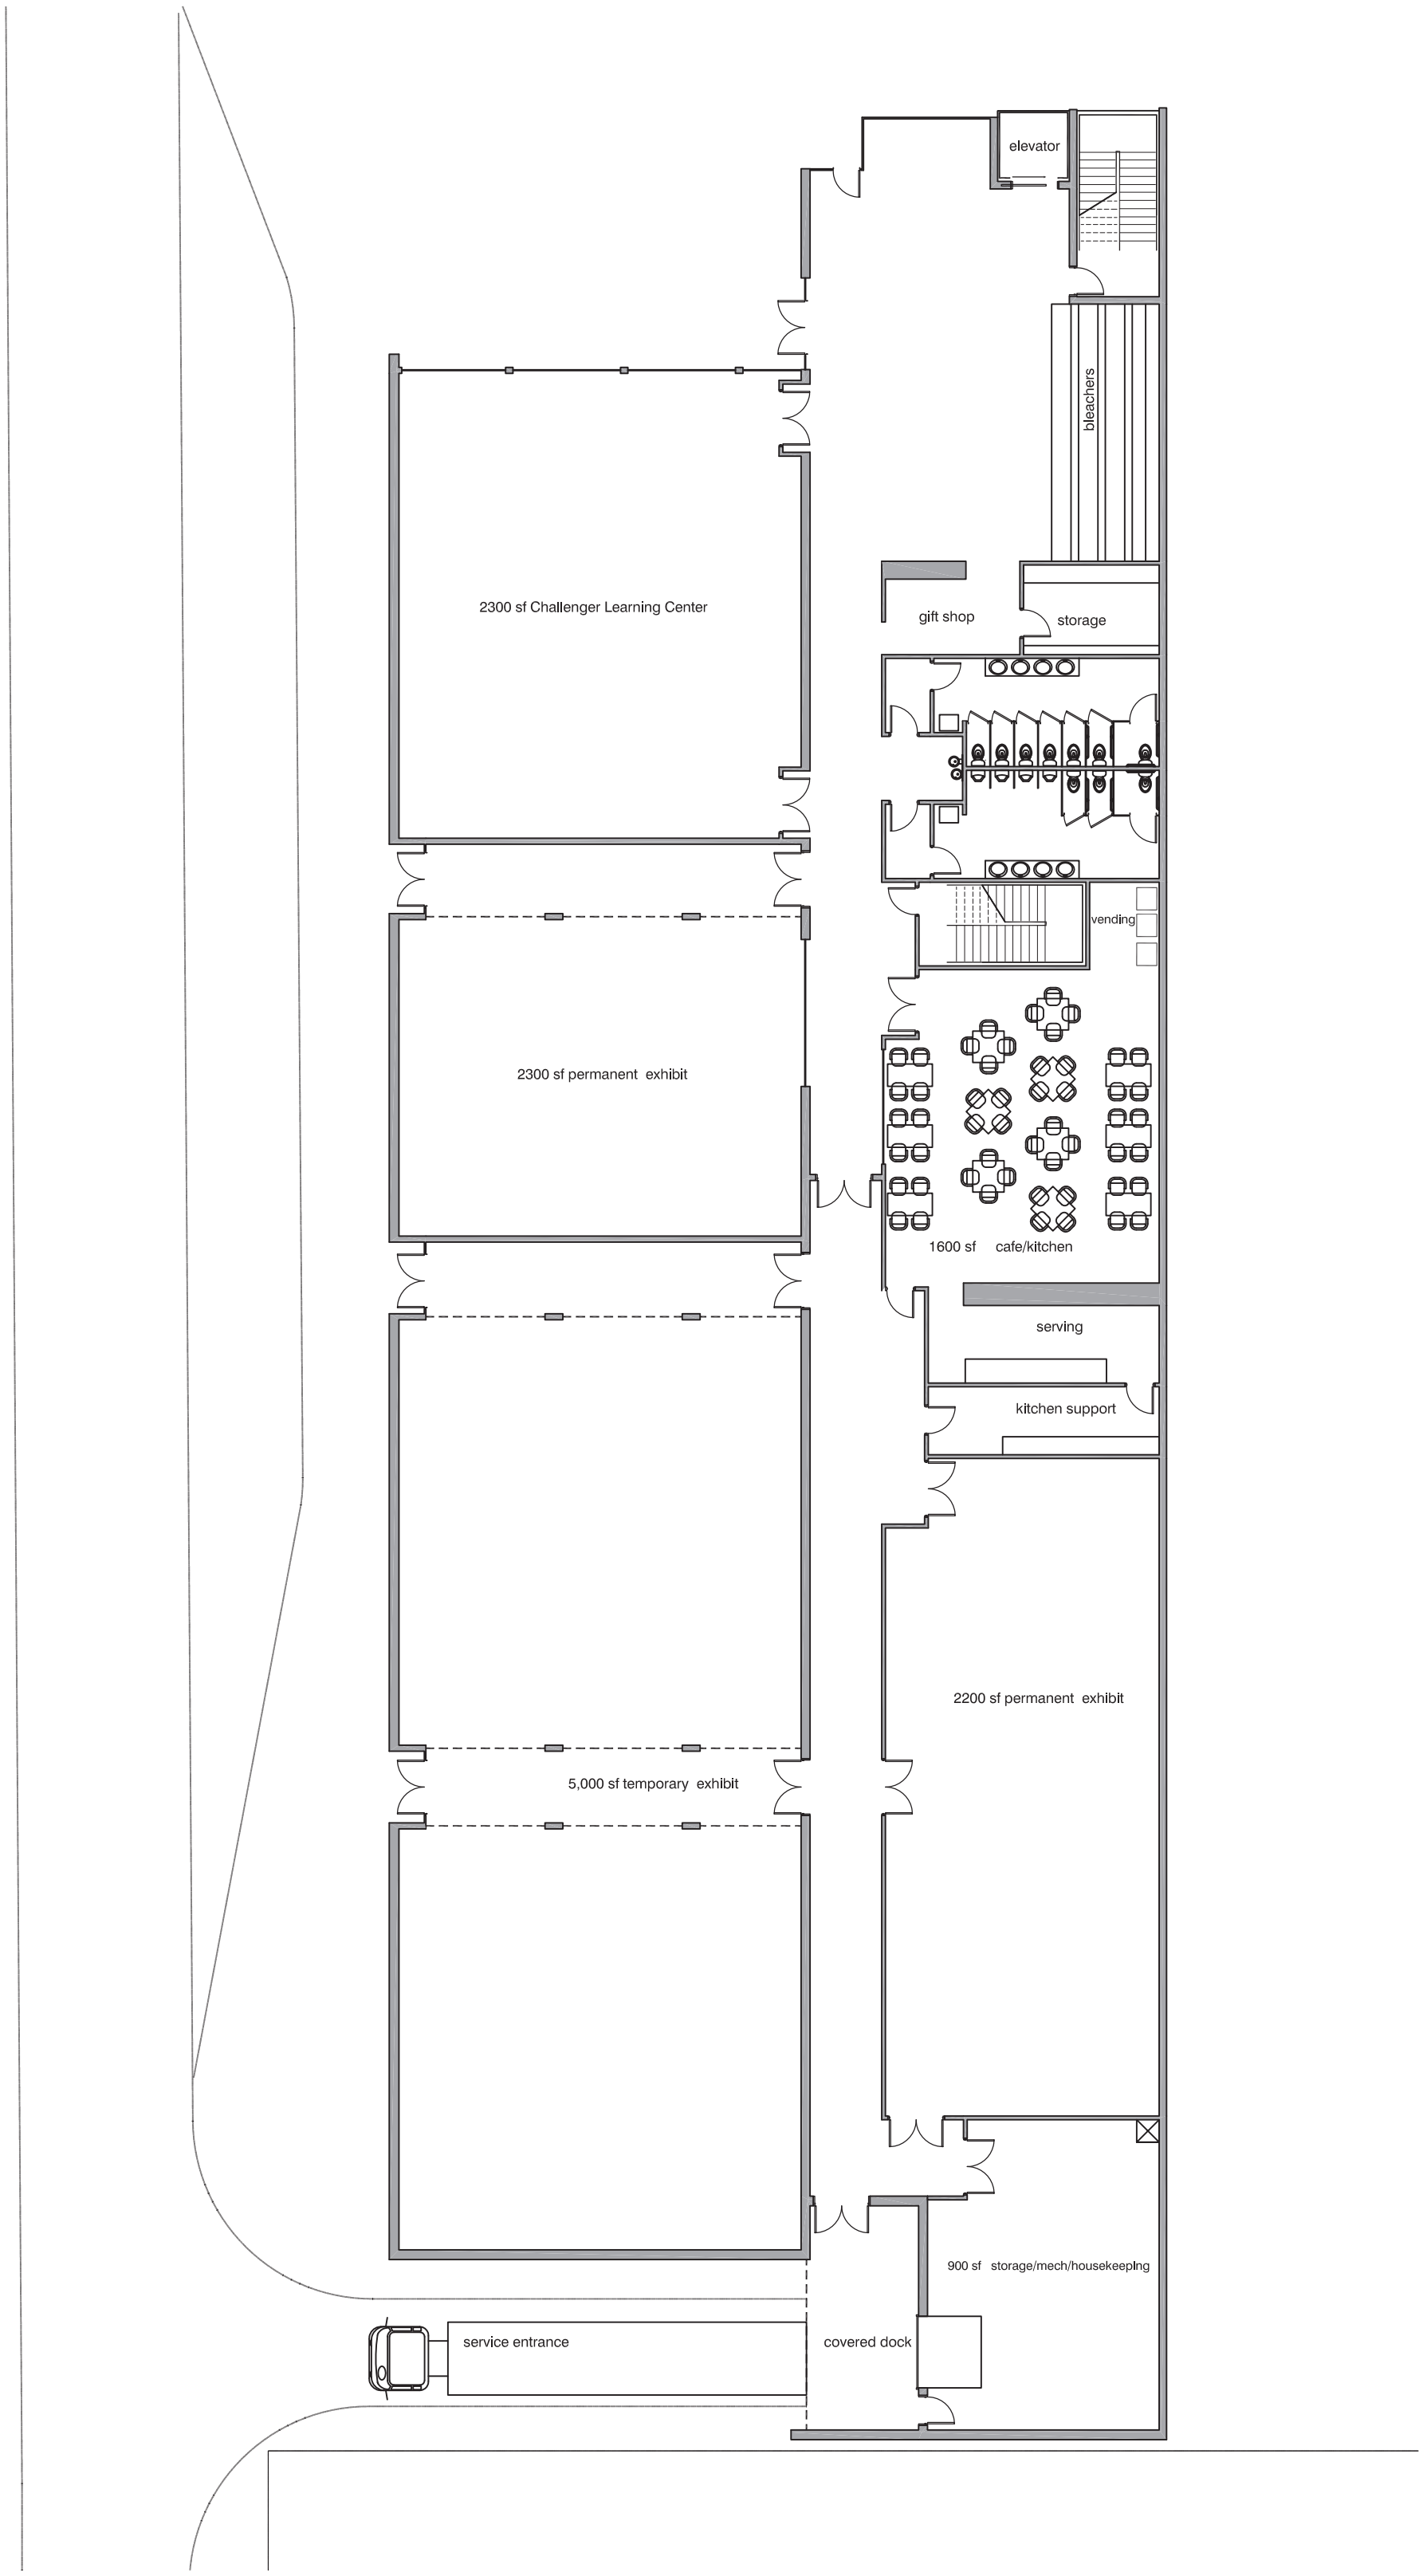
elevator
bleachers
2300 sf Challenger Learning Center
gift shop
storage
vending
2300 sf permanent exhibit
1600 sf cafe/kitchen
serving
kitchen support
2200 sf permanent exhibit
5,000 sf temporary exhibit
900 sf storage/mech/housekeeplng
service entrance
covered dock