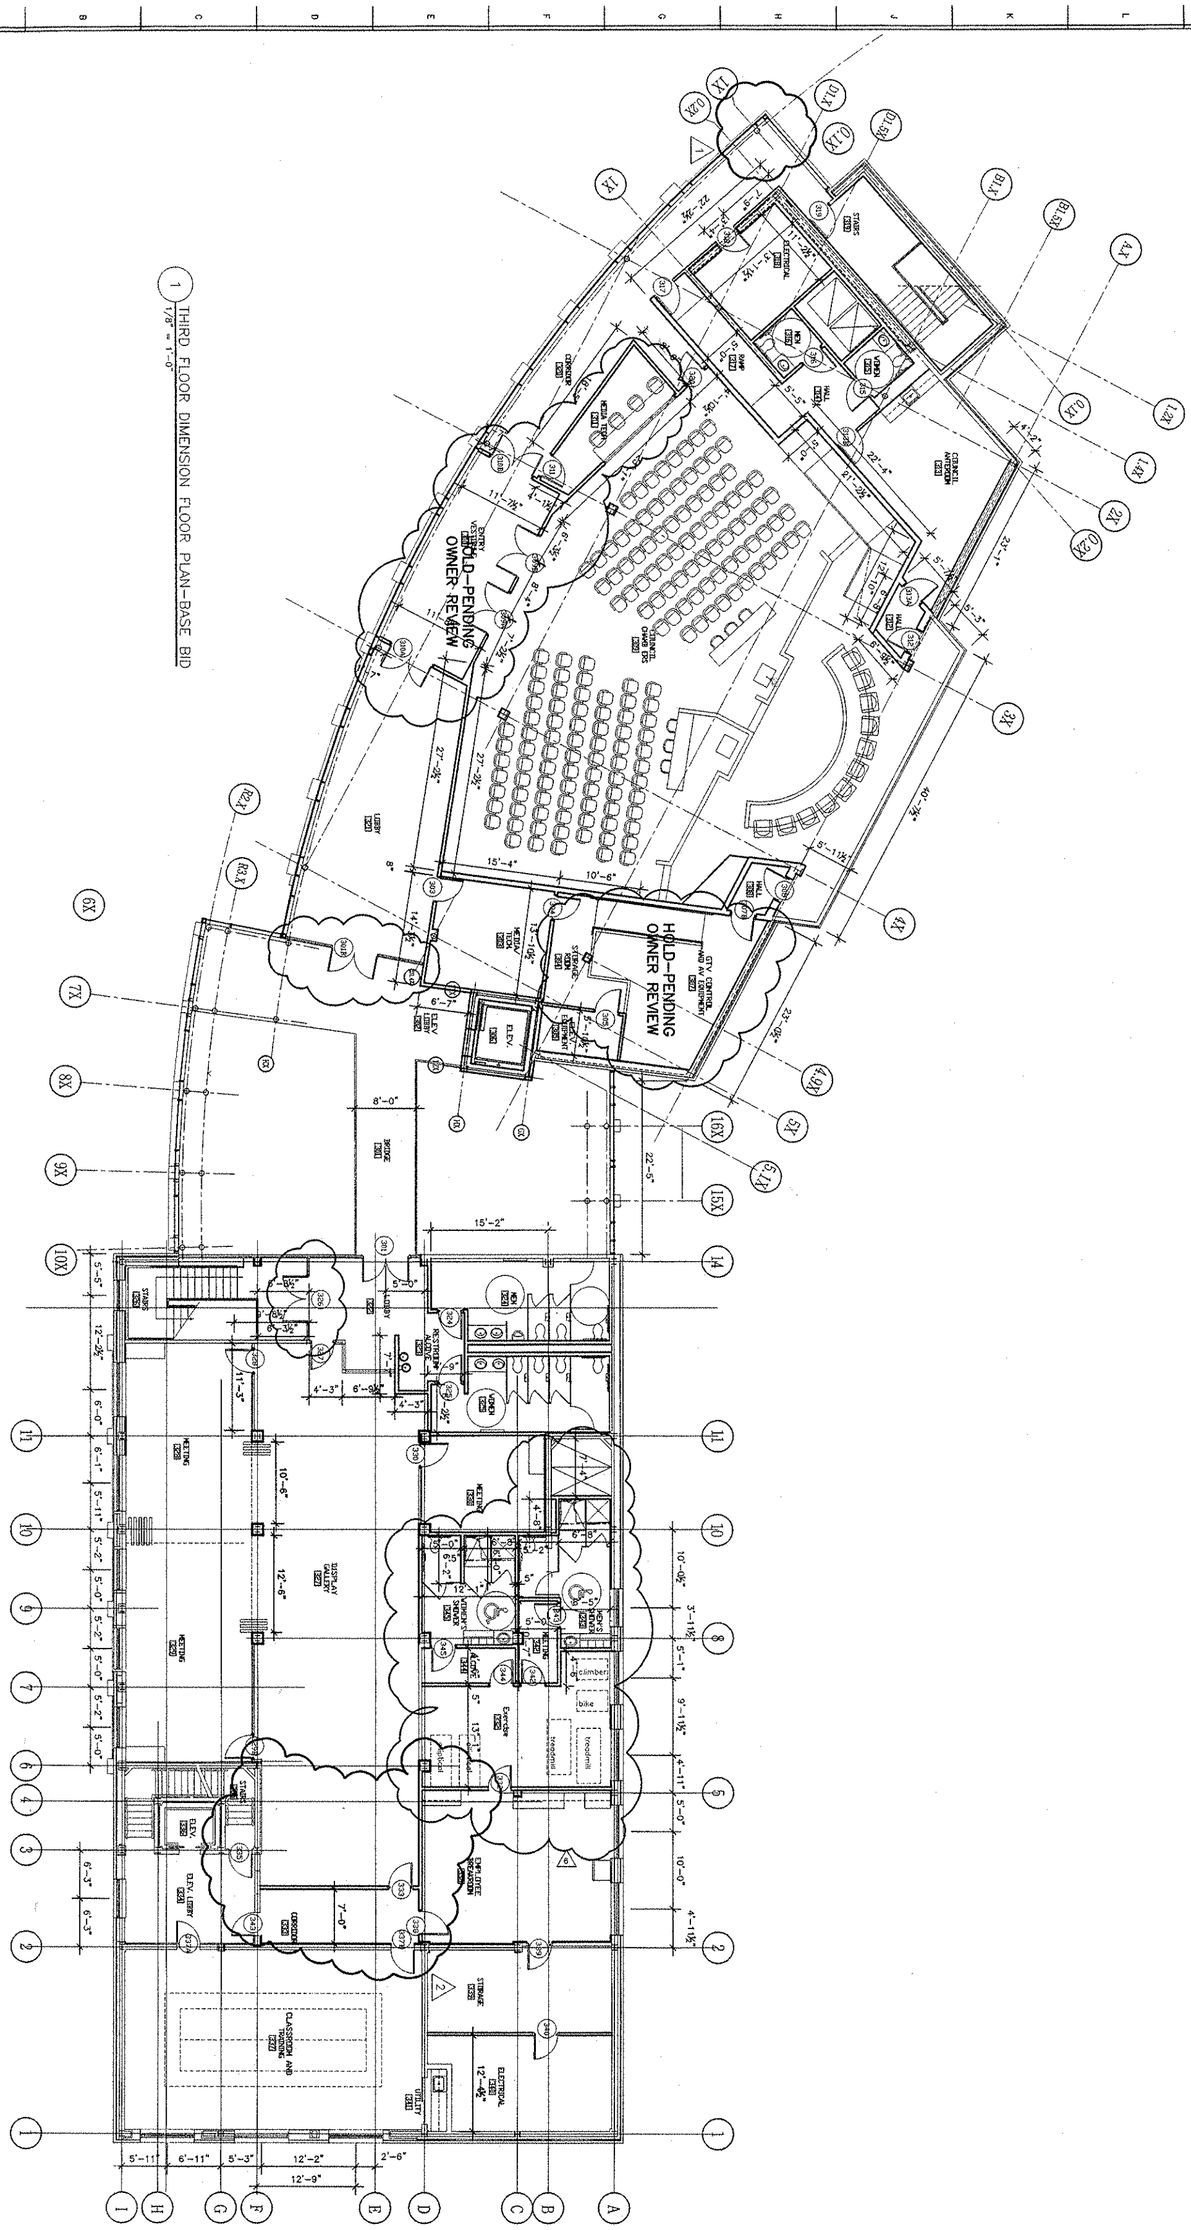

1 THIRD FLOOR DIMENSION FLOOR PLAN-BASE BID
1/8" = 1'-0"

SCALE	DEPARTMENT		
DRAWN BY / DATE	SHEET No.	THE EAST GROUP, P.A.	PROJECT TITLE: CITY OF GREENVILLE ADMINISTRATIVE OFFICES ADDITIONS AND RENOVATIONS GREENVILLE, NORTH CAROLINA
CHECKED	DRAWING NO. A1.3.1	*Engineering*Architecture*Surveying*Technology*	DRAWING TITLE: EXISTING GUC BUILDING THIRD FLOOR DIMENSION FLOOR PLAN
APPROVED			
PROJECT NO.			

REV. NO.	DATE	REVISIONS	BY
3	6-30-04	ISSUED FOR CONSTRUCTION	
1	10-05-04	VALUE ENGINEERING	
2	04-21-05	OWNER REQUESTED REVISIONS	
4	08-15-05	SHOWER ROOM REVISIONS	

SEAL

SEAL