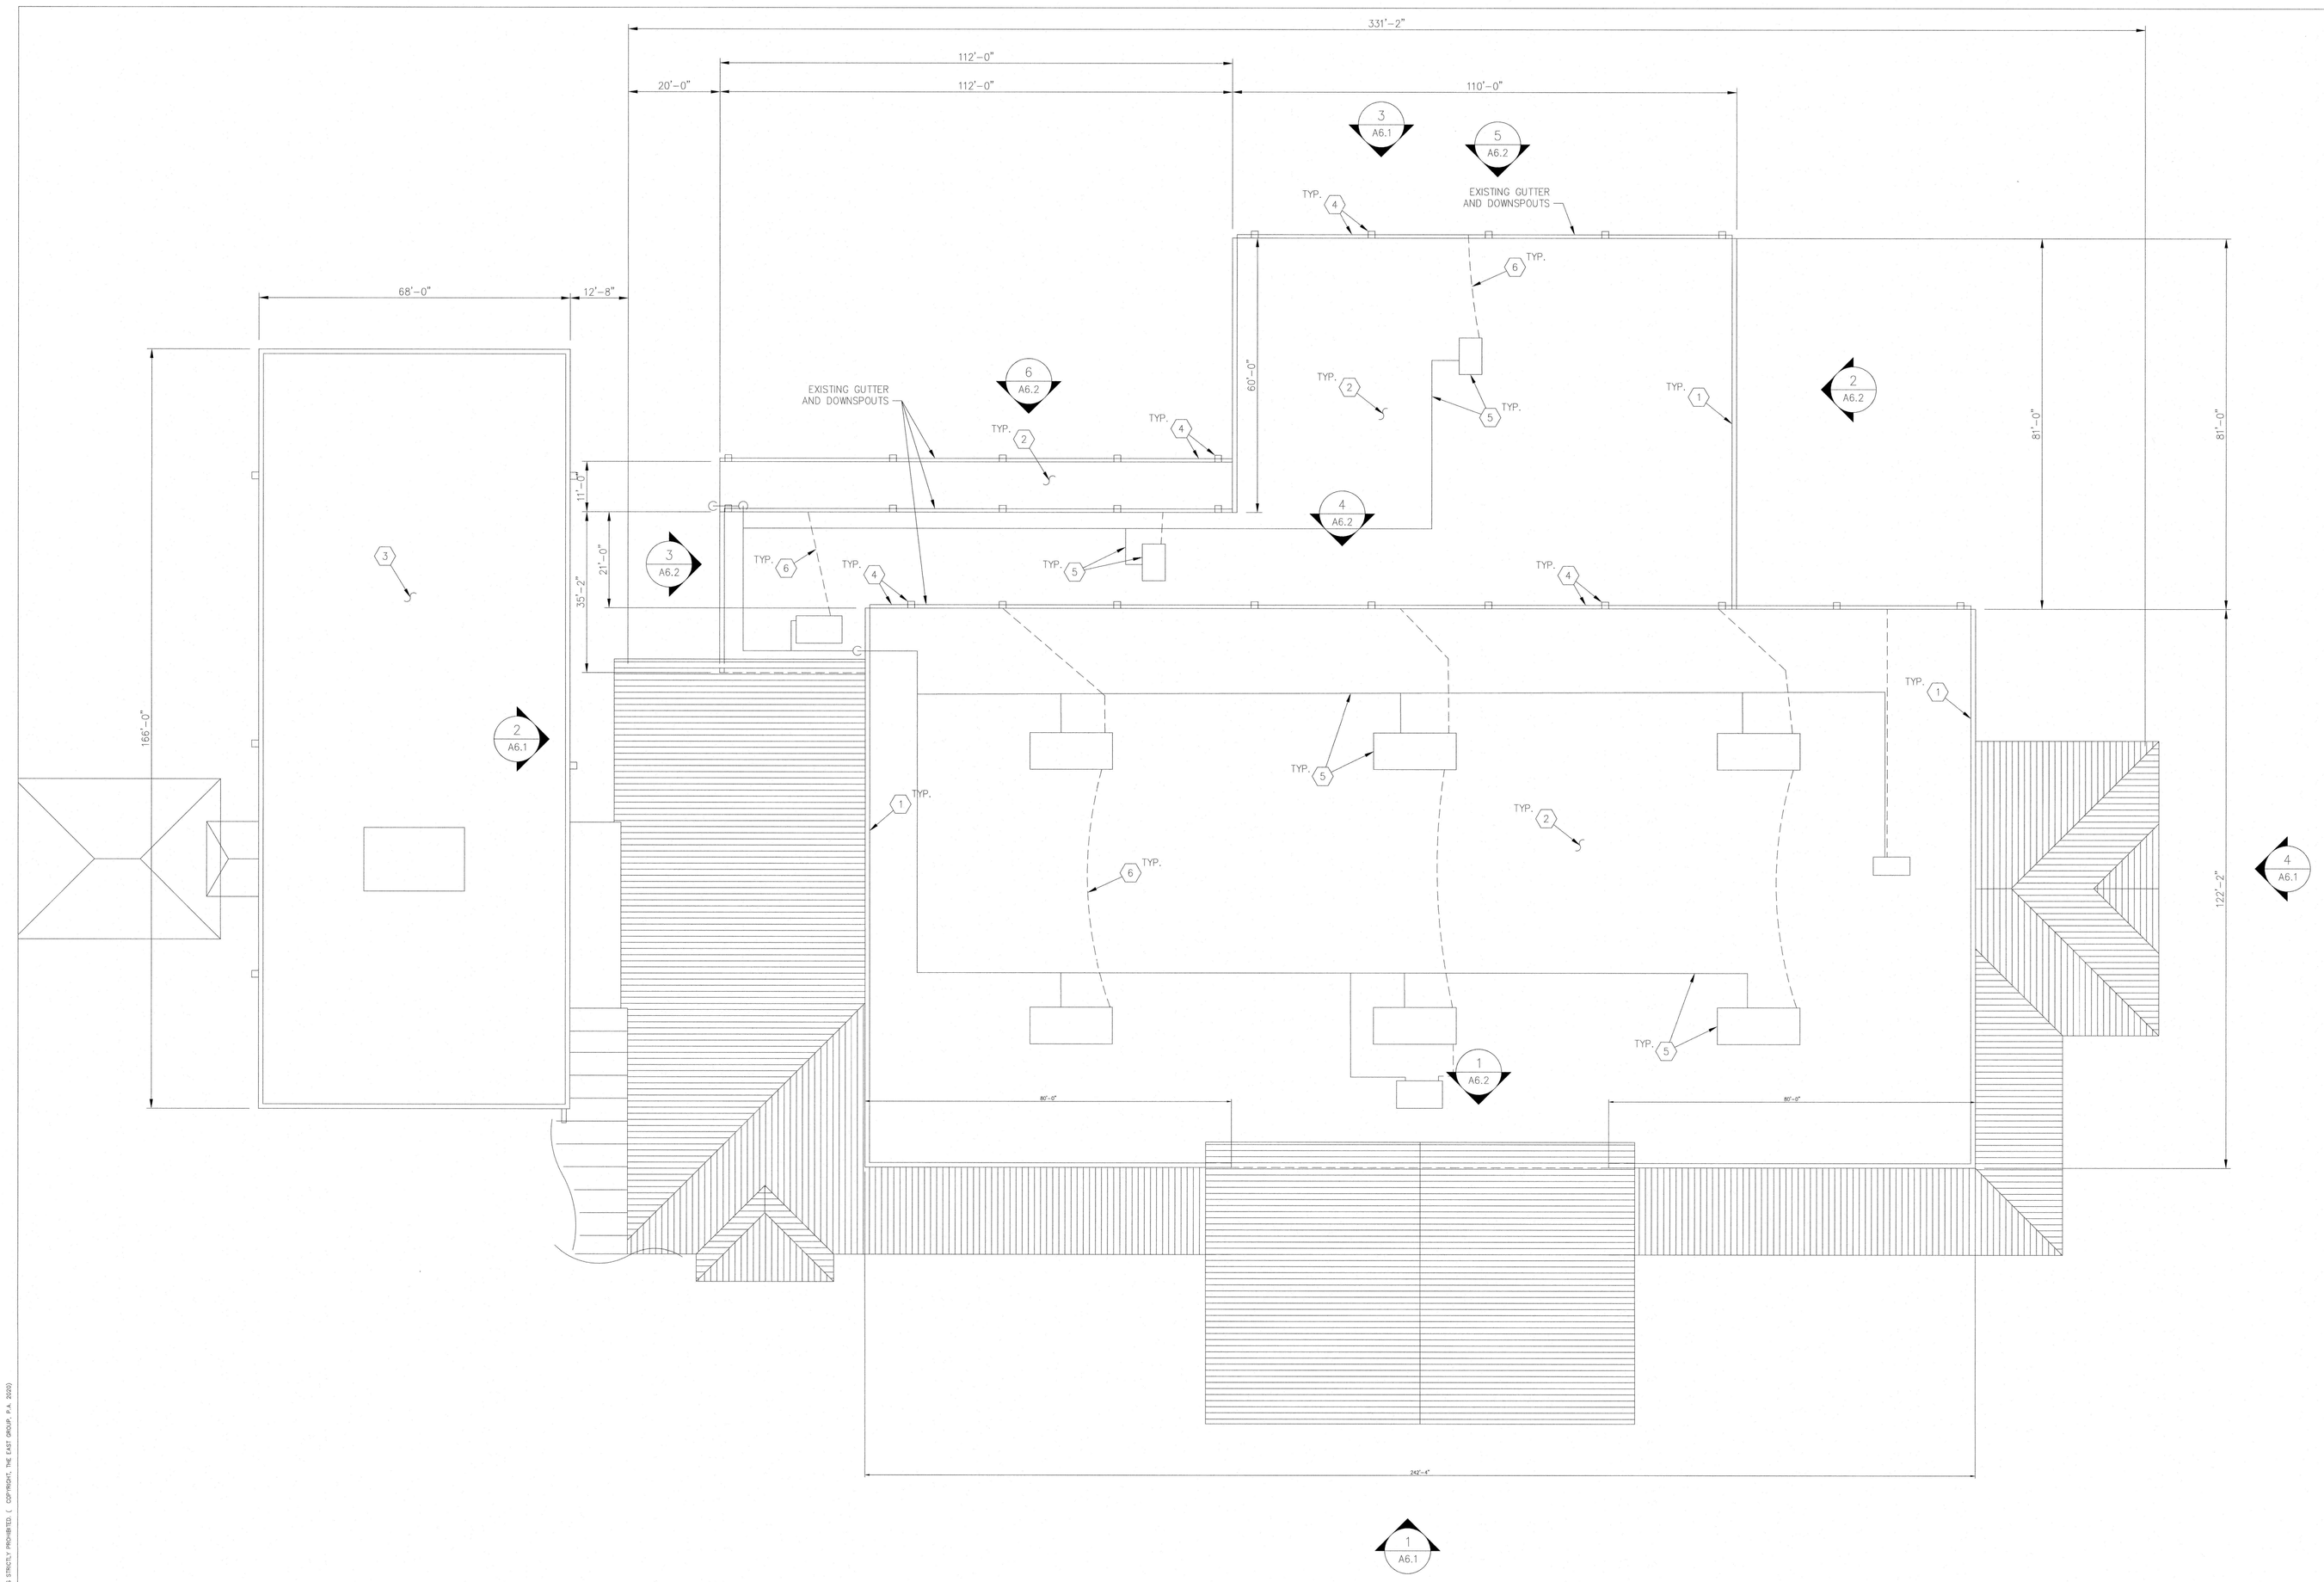

NORTH

1 ROOF DEMOLITION PLAN

1/16" = 1'-0"

Keyed Notes

1. REMOVE EXISTING METAL PARAPET CAP AND ALL ITS COMPONENTS.
2. EXISTING EPDM MEMBRANE AND INSULATION TO REMAIN. CUT EXISTING MEMBRANE EVERY 10' FOR FULL ROOF WIDTH PRIOR TO INSTALLATION OF NEW INSULATION, COVER BOARD AND MEMBRANE.
3. EXISTING TPO ROOF TO REMAIN.
4. REMOVE EXISTING METAL GUTTER AND DOWNSPOUTS.
5. EXISTING GAS LINES & HVAC UNITS TO REMAIN.
6. REMOVE EXISTING CONDENSATE DRAIN LINES.

THE EAST GROUP

■ Engineering ■ Architecture
■ Surveying ■ Technology

■ Corporate Office
324 Evans Street
Greenville, NC 27858
Tel 252.758.3746 Fax 252.830.3954
www.eastgroup.com

■ Branch Office
4325 Lake Boone Trail, Suite 311
Raleigh, NC 27607
Tel 919.784.9330 Fax 252.830.3954

■ NC Engineering License No. C-0206
■ NC Architectural License No. 50213
■ NC Landscape Architectural License No. C-427

Greenville
NORTH CAROLINA

Find yourself in good company®

SEAL

THE EAST GROUP, P.A. REGISTERED ARCHITECTURAL COMPANY 50213 NORTH CAROLINA GREENVILLE, N.C.

SEAL

RICHARD E. JOHNSON REGISTERED ARCHITECT 5172 NORTH CAROLINA GREENVILLE, N.C.
1.15.21

REV	DATE	DESCRIPTION	BY	CHK	REJ
0	1/15/21	ISSUED FOR CONSTRUCTION	MBW		

TEG PROJECT NO.
20200132

CLIENT PROJECT NO.

PROJECT TITLE
CITY OF GREENVILLE CONVENTION CENTER

REPLACEMENT OF EPDM ROOFS

DRAWING TITLE
ROOF DEMOLITION PLAN

DRAWING NO.
A1.1

THIS DRAWING IS THE PROPERTY OF THE EAST GROUP, P.A. AND MAY NOT BE REPRODUCED, DISPLAYED OR DISTRIBUTED WITHOUT WRITTEN CONSENT OF THE EAST GROUP, P.A. IS STRICTLY PROHIBITED. (C) COPYRIGHT, THE EAST GROUP, P.A. 2020