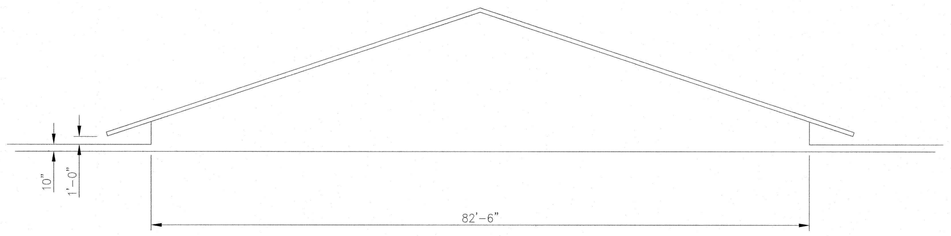

1 **ELEVATION**
3/32" = 1'-0"

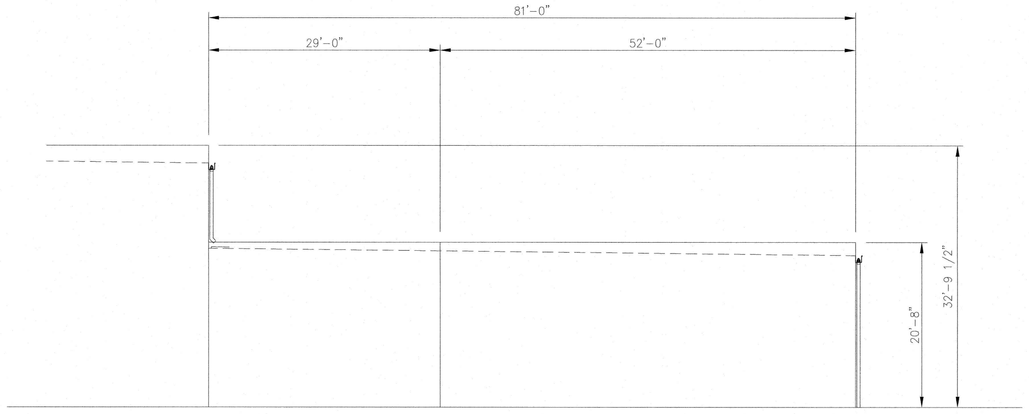

2 **ELEVATION**
3/32" = 1'-0"

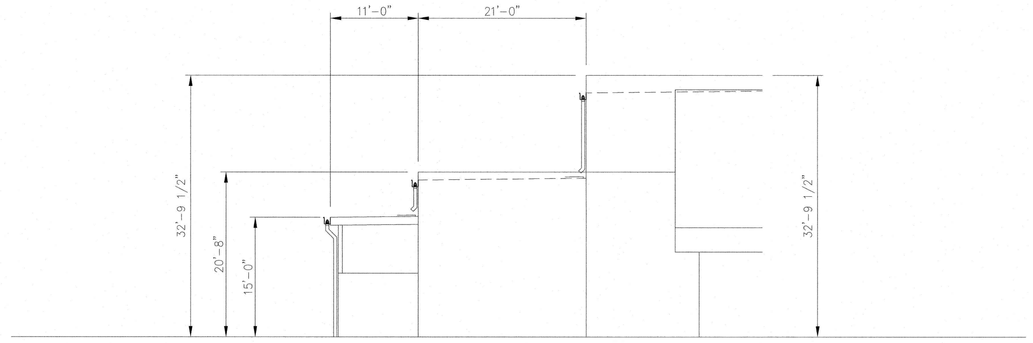

3 **ELEVATION**
3/32" = 1'-0"

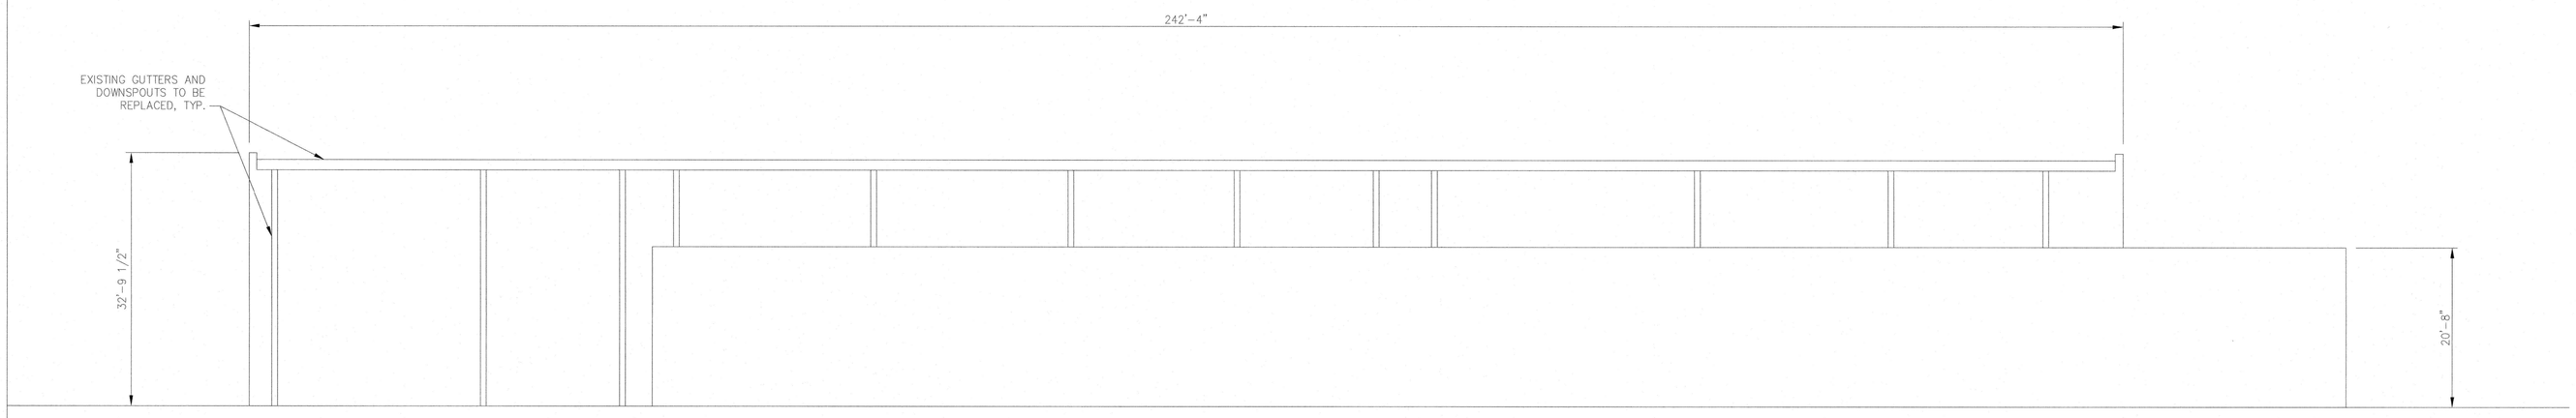

4 **ELEVATION**
3/32" = 1'-0"

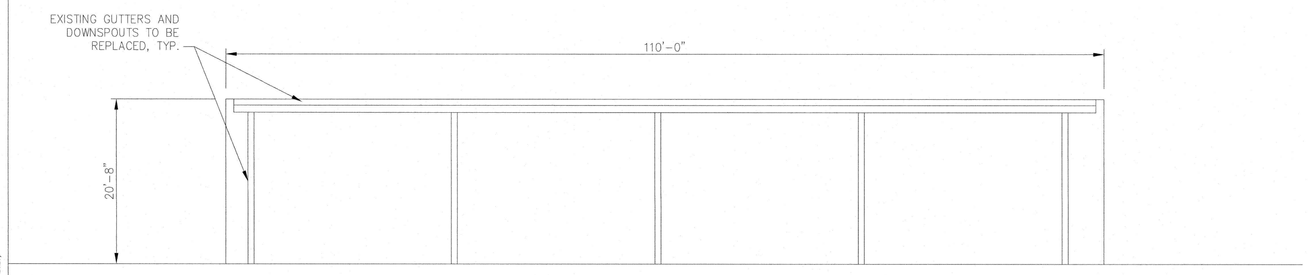

5 **ELEVATION**
3/32" = 1'-0"

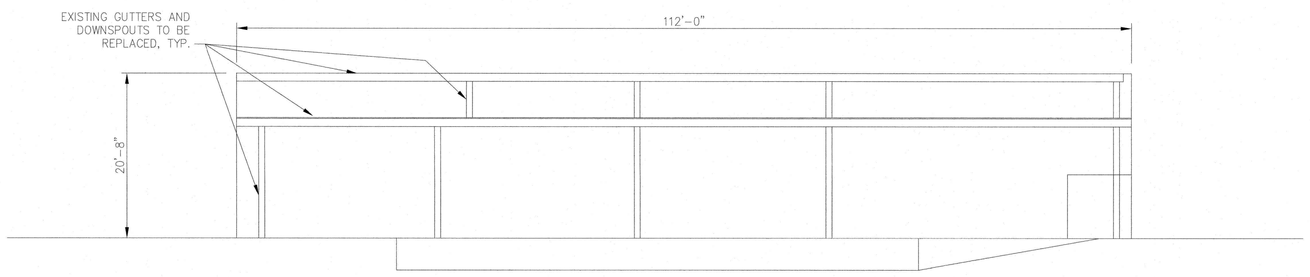

6 **ELEVATION**
3/32" = 1'-0"

THIS DRAWING IS THE PROPERTY OF THE EAST GROUP, P.A. ANY USE, REUSE, REPRODUCTION, DISPLAY OR SALE OF THIS DRAWING WITHOUT WRITTEN CONSENT OF THE EAST GROUP, P.A. IS STRICTLY PROHIBITED. | COPYRIGHT, THE EAST GROUP, P.A. 2020

THE EAST GROUP
■ Engineering ■ Architecture
■ Surveying ■ Technology

■ Corporate Office
324 Evans Street
Greenville, NC 27858
Tel 252.758.3746 Fax 252.830.3954
www.eastgroup.com

■ Branch Office
4325 Lake Boone Trail, Suite 311
Raleigh, NC 27607
Tel 919.784.9330 Fax 252.830.3954

■ NC Engineering License No. C-0206
■ NC Architectural License No. 50213
■ NC Landscape Architectural License No. C-427

Greenville
NORTH CAROLINA
Find yourself in good company®

SEAL

THE EAST GROUP, P.A. REGISTERED ARCHITECTURAL COMPANY 50213 NORTH CAROLINA GREENVILLE, NC

SEAL

RICHARD E. JOHNSON REGISTERED ARCHITECT NORTH CAROLINA GREENVILLE, NC
1-15-21

REV	DATE	DESCRIPTION	BY	CHK
0	1/15/21	ISSUED FOR CONSTRUCTION	MBW	REJ

TEG PROJECT NO.
20200132

CLIENT PROJECT NO.
- - - -

PROJECT TITLE
CITY OF GREENVILLE
CONVENTION CENTER

REPLACEMENT OF
EPDM ROOFS

DRAWING TITLE
ELEVATIONS

DRAWING NO.
A6.2