NOTES:

1. Pavers not allowed in this installation.
2. C.J. = Construction joint.
3. E.J. = Expansion joint.

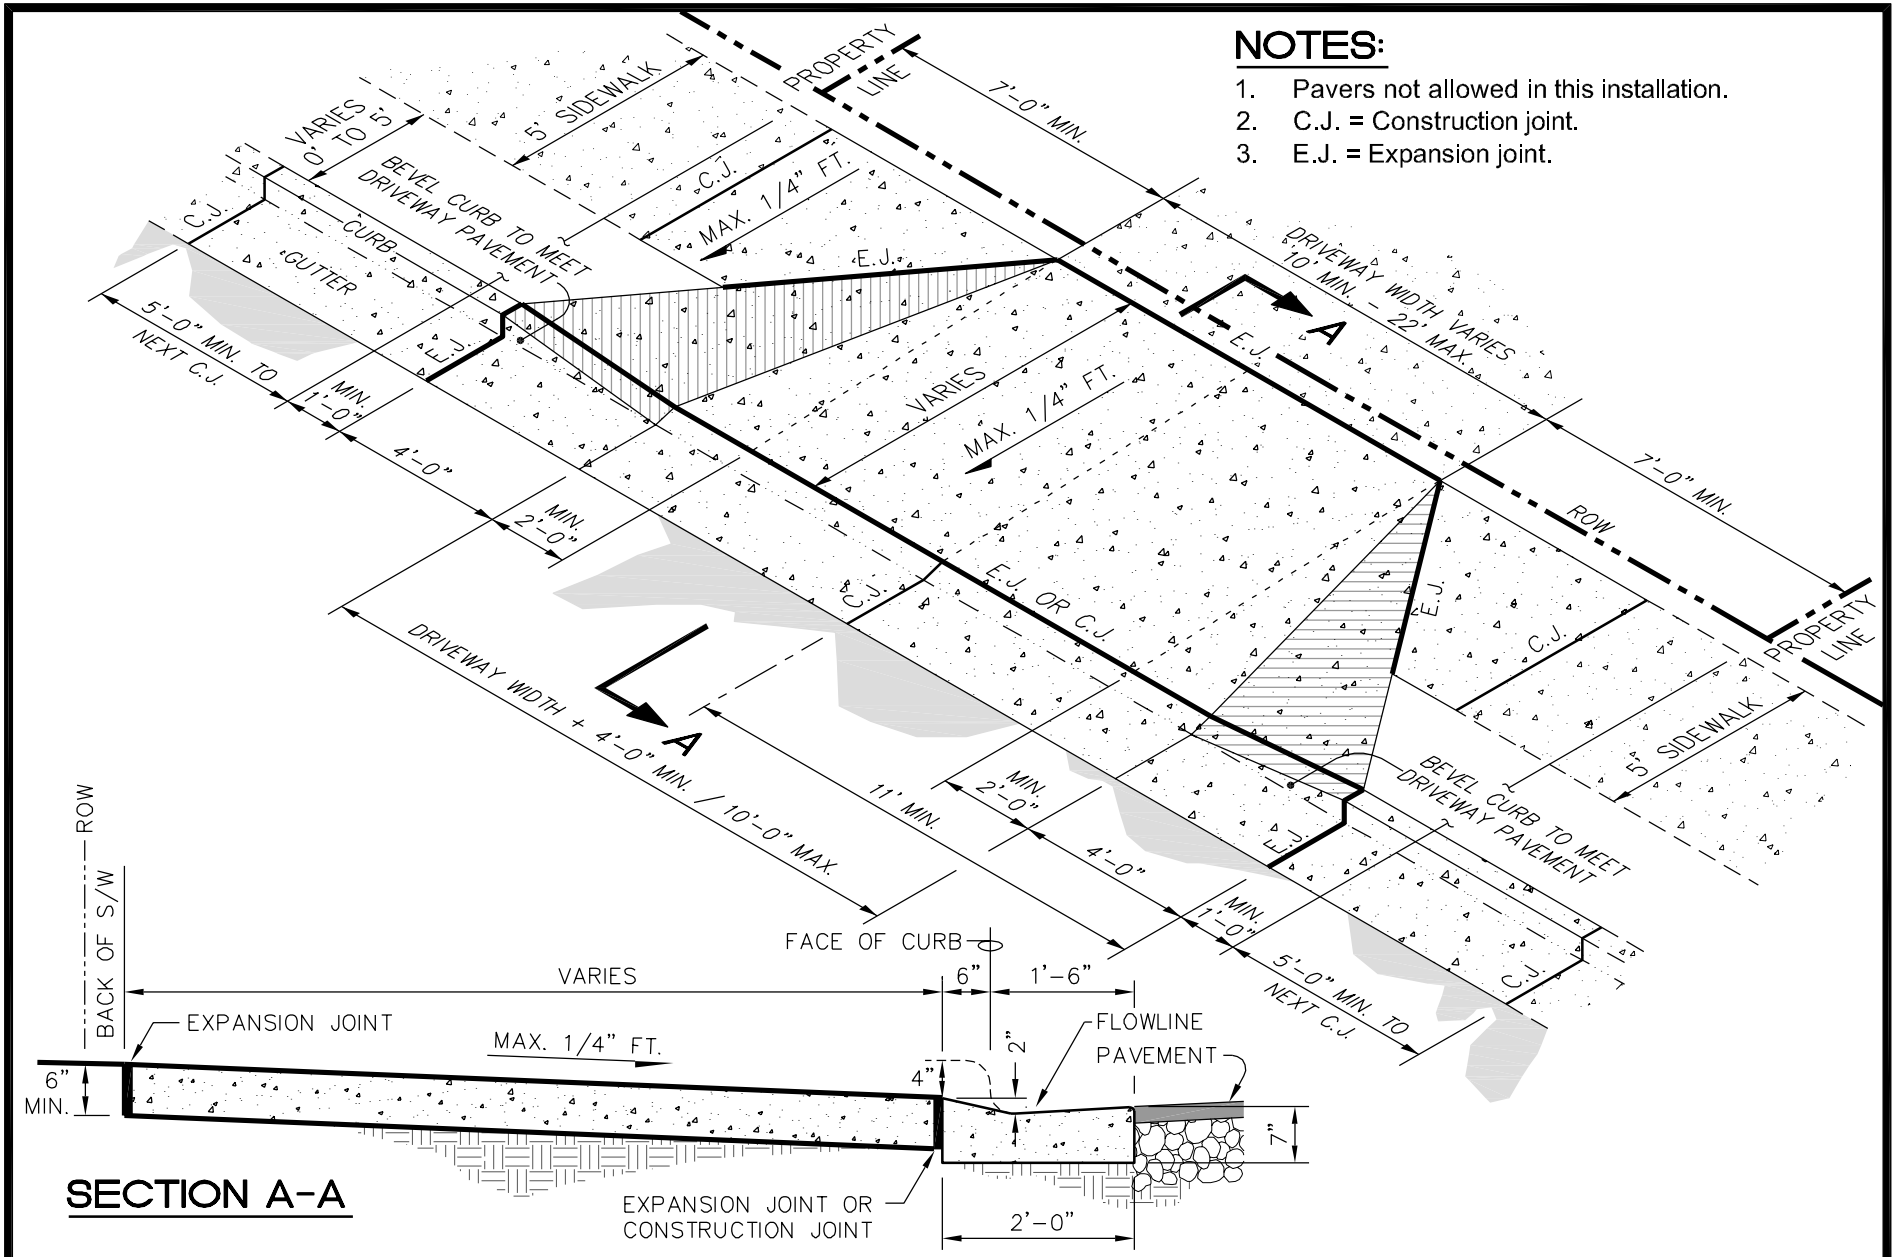

SECTION A-A

PUBLIC WORKS DEPARTMENT
1500 Beatty Street
Greenville, North Carolina 27834

CITY OF GREENVILLE, N.C.

USE WITH THE CITY OF GREENVILLE, N.C. STANDARD SPECIFICATIONS ONLY

www.greenvillenc.gov

No.	Date	Description
1	9/16/11	APPROVAL

RESIDENTIAL DRIVEWAY - SIDEWALK WITHIN 5' OF CURB

Scale:	Sheet #:	Detail #
not to scale	1 of 1	421.03